Building Division
525 N 3rd Ave, Pasco, WA 99301
P: 509.543.5721
www.pasco-wa.gov | permittech@pasco-wa.gov

OVERFRAME PATIO COVERS

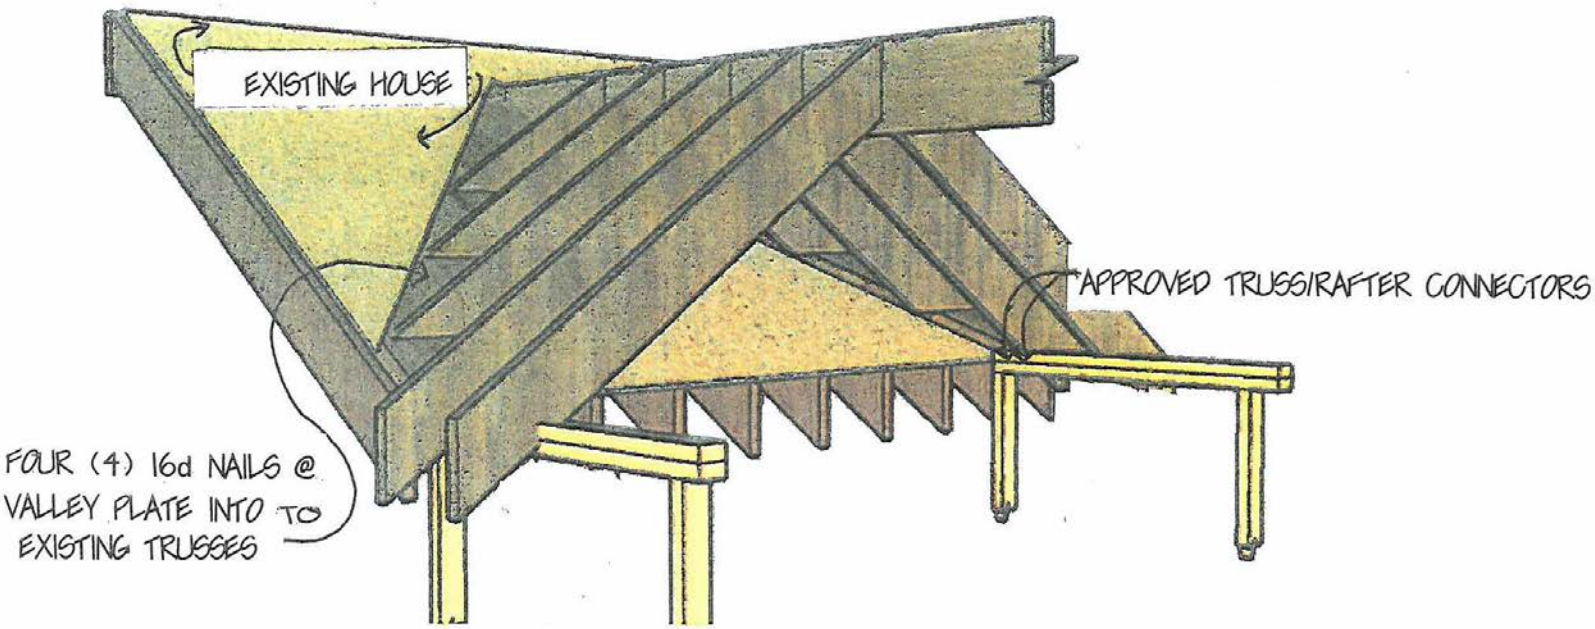

EXPOSED WOOD OR WOOD IN CONTACT WITH SOIL OR CONCRETE SHALL BE PRESSURE-PRESERVATIVE TREATED. R317.1

SEE REVERSE SIDE →

RAFTER SIZE _____ X _____
RAFTER SPAN _____
RAFTER SPACING _____
SUPPORT BEAM SIZE _____
SUPPORT BEAM SPAN _____

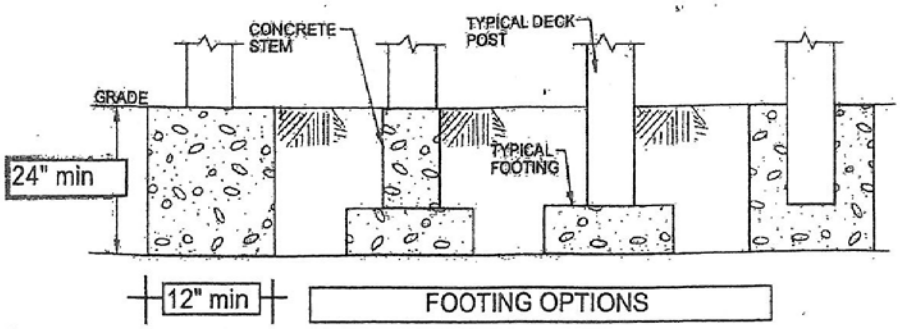

FOOTING OPTIONS

EXPOSED WOOD OR WOOD IN CONTACT WITH SOIL OR CONCRETE SHALL BE PRESSURE-PRESERVATIVE TREATED. R317.1

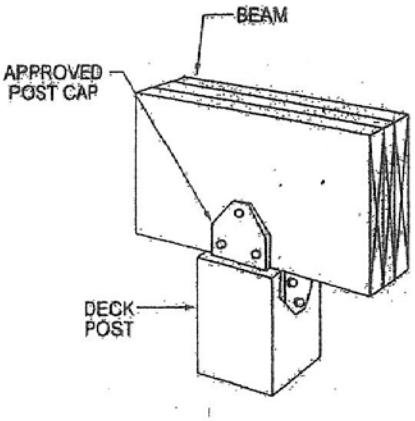

POST TO BEAM CONNECTION

PATIO AND DECK POST	
SIZE	MAXIMUM HEIGHT
4 X 4	8'
4 x 6	8'
6 x 6	14'